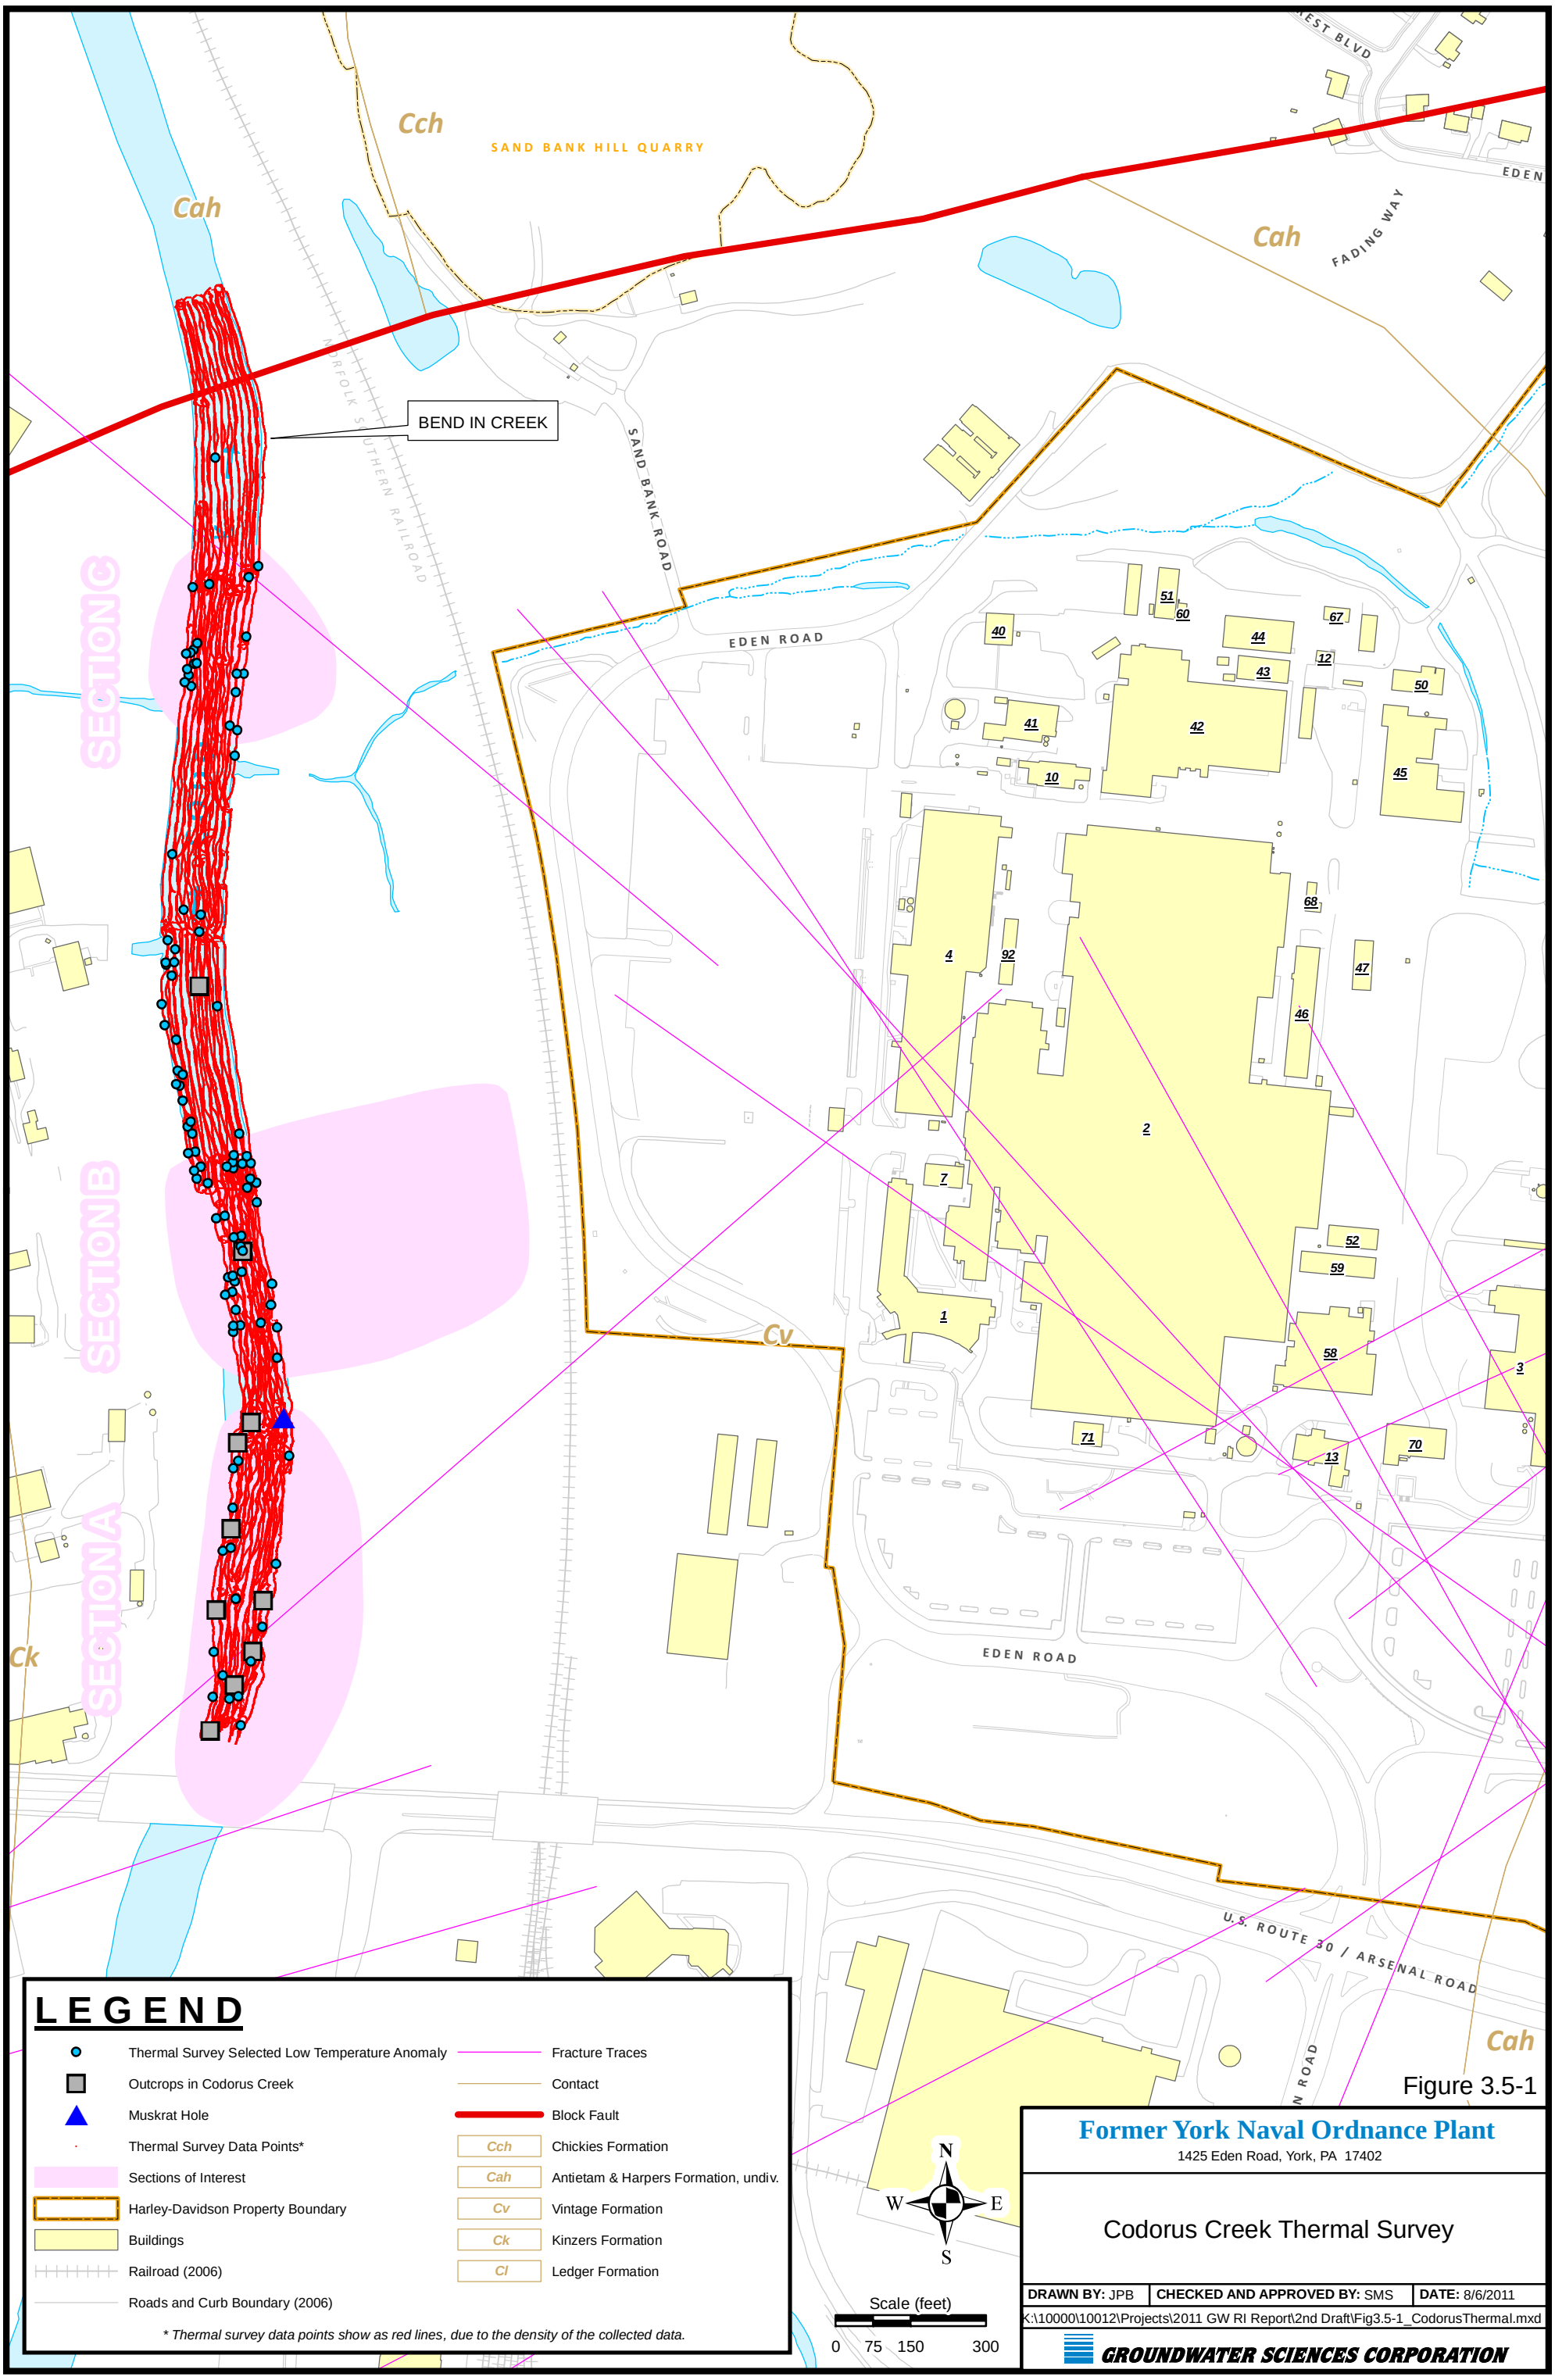
Cch
SAND BANK HILL QUARRY
Cah
Cah
FADING WAY
EDEN
BEND IN CREEK
NORFOLK SOUTHERN RAILROAD
SAND BANK ROAD
EDEN ROAD
SECTION C
SECTION B
SECTION A
Cv
Ck
EDEN ROAD
U.S. ROUTE 30 / ARSENAL ROAD
Cah
40
51
60
44
67
43
12
50
41
42
10
45
4
92
68
47
46
2
7
52
59
1
58
3
71
13
70
N
W
E
S
Scale (feet)
0 75 150 300
LEGEND
Thermal Survey Selected Low Temperature Anomaly
Outcrops in Codorus Creek
Muskrat Hole
Thermal Survey Data Points*
Sections of Interest
Harley-Davidson Property Boundary
Buildings
Railroad (2006)
Roads and Curb Boundary (2006)
Fracture Traces
Contact
Block Fault
Cch Chickies Formation
Cah Antietam & Harpers Formation, undiv.
Cv Vintage Formation
Ck Kinzers Formation
Cl Ledger Formation
* Thermal survey data points show as red lines, due to the density of the collected data.
Figure 3.5-1
Former York Naval Ordnance Plant
1425 Eden Road, York, PA 17402
Codorus Creek Thermal Survey
DRAWN BY: JPB
CHECKED AND APPROVED BY: SMS
DATE: 8/6/2011
K:\10000\10012\Projects\2011 GW RI Report\2nd Draft\Fig3.5-1_CodorusThermal.mxd
GROUNDWATER SCIENCES CORPORATION