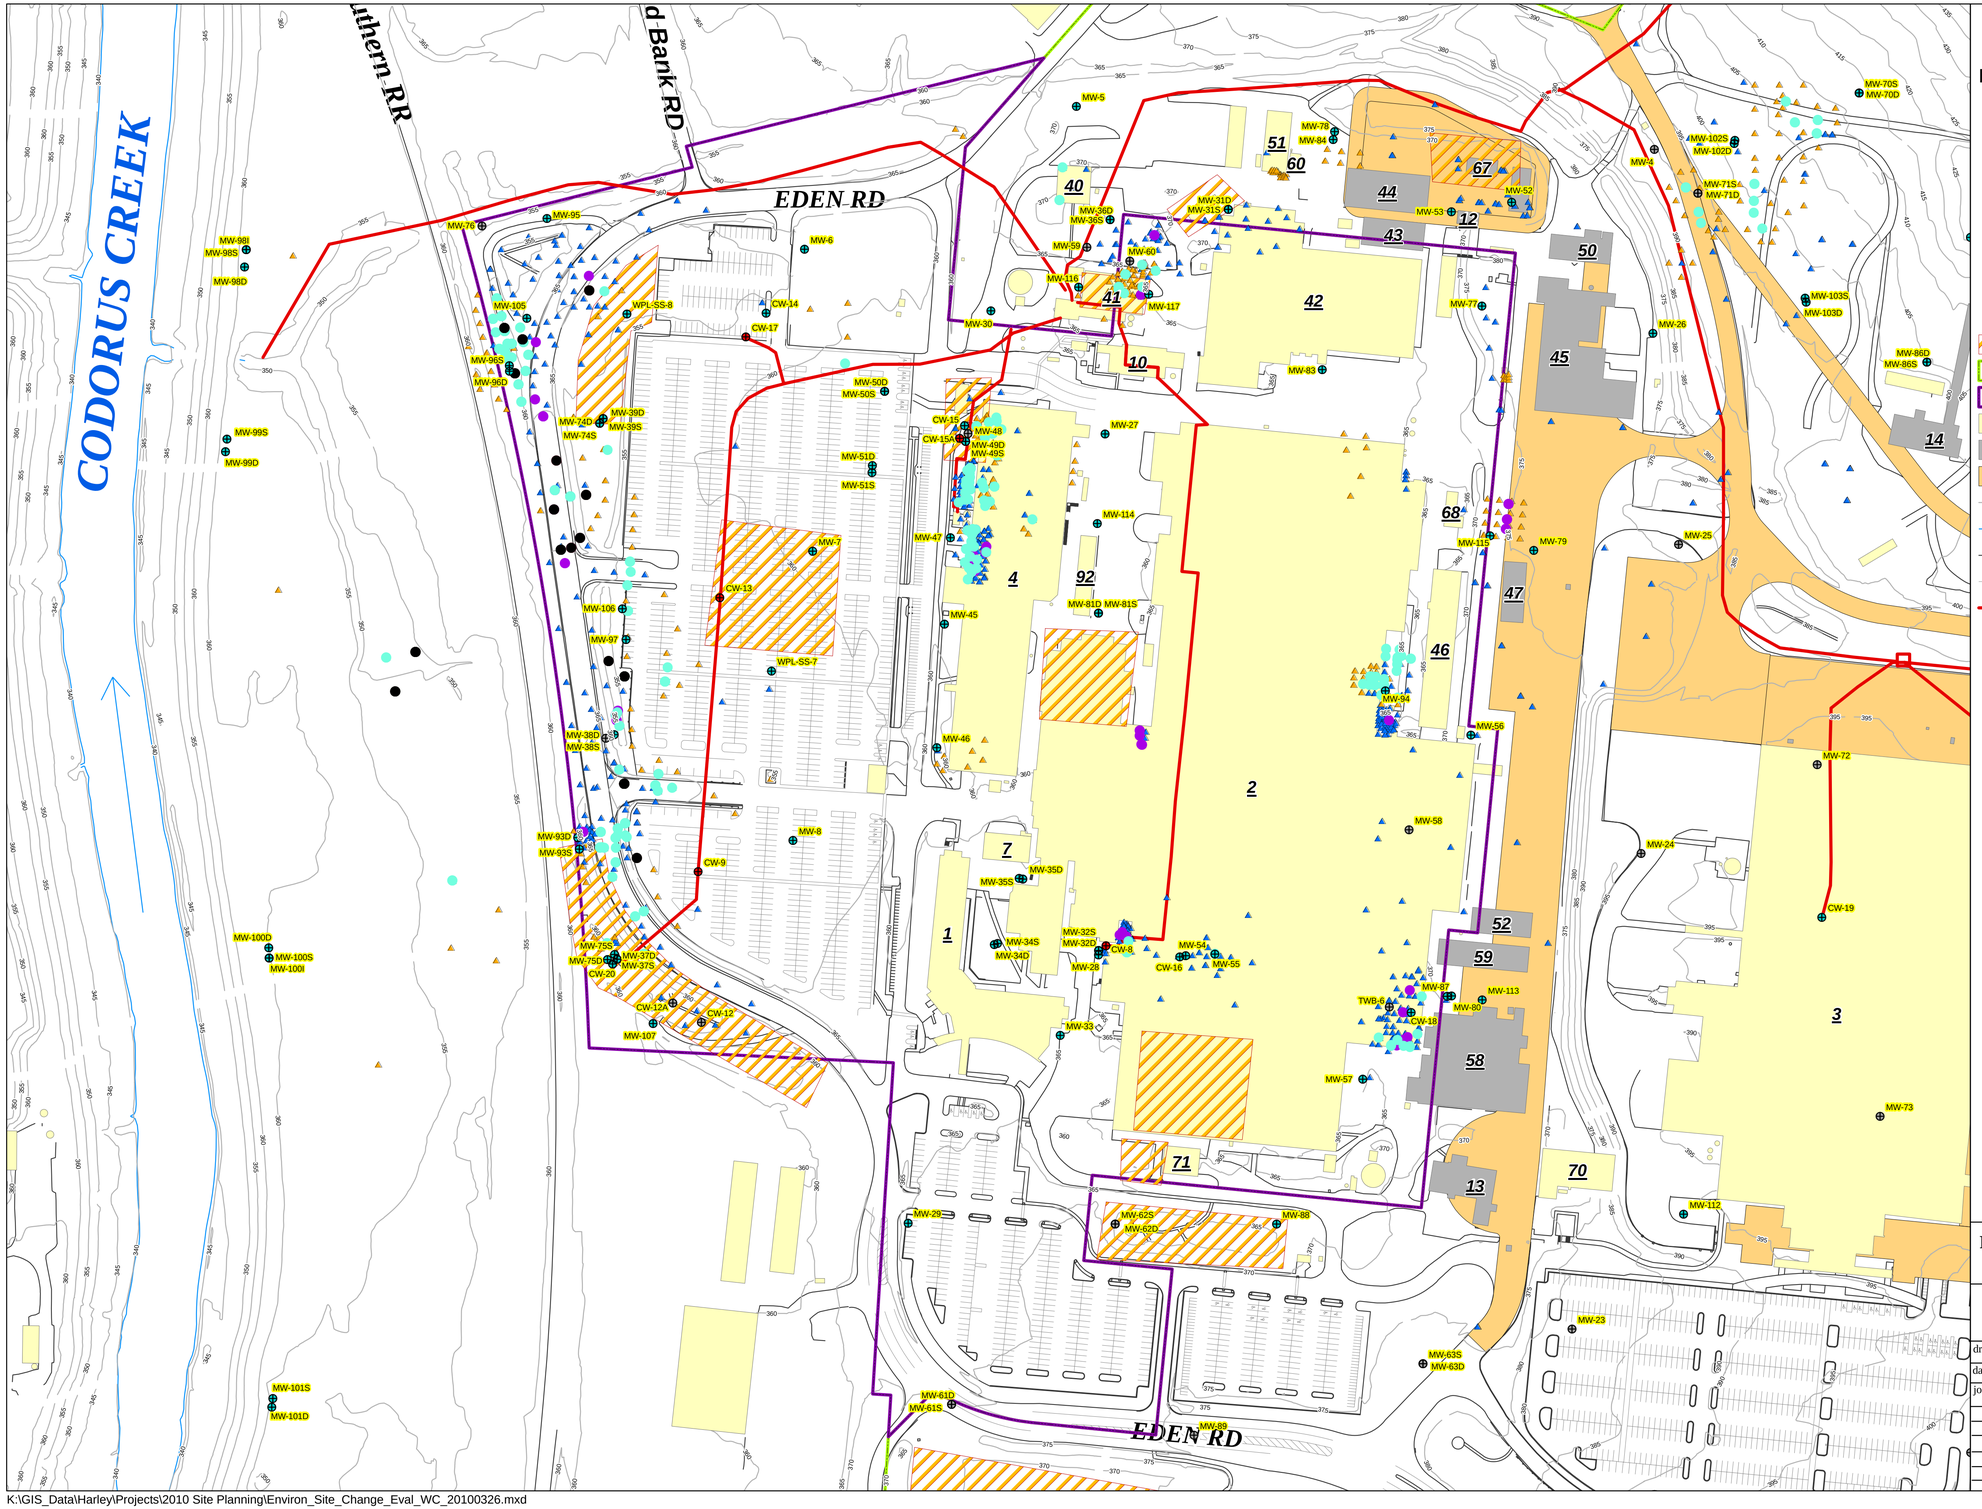

FORMER YORK NAVAL ORDNANCE PLANT

1425 EDEN ROAD, YORK, PA 17402

West Campus Environmental Features and Sample Locations

drawn AGM	checked SMS	approved SMS	figure no.
date 3/22/2010	date 3/26/2010	date 3/26/2010	
job no. 4501020014		file no. Environ_Site_Change_Eval_WC_20100326.mxd	

initials	date	revision

SAIC From Science to Solutions

K:\GIS_Data\Harley\Projects\2010 Site Planning\Environ_Site_Change_Eval_WC_20100326.mxd